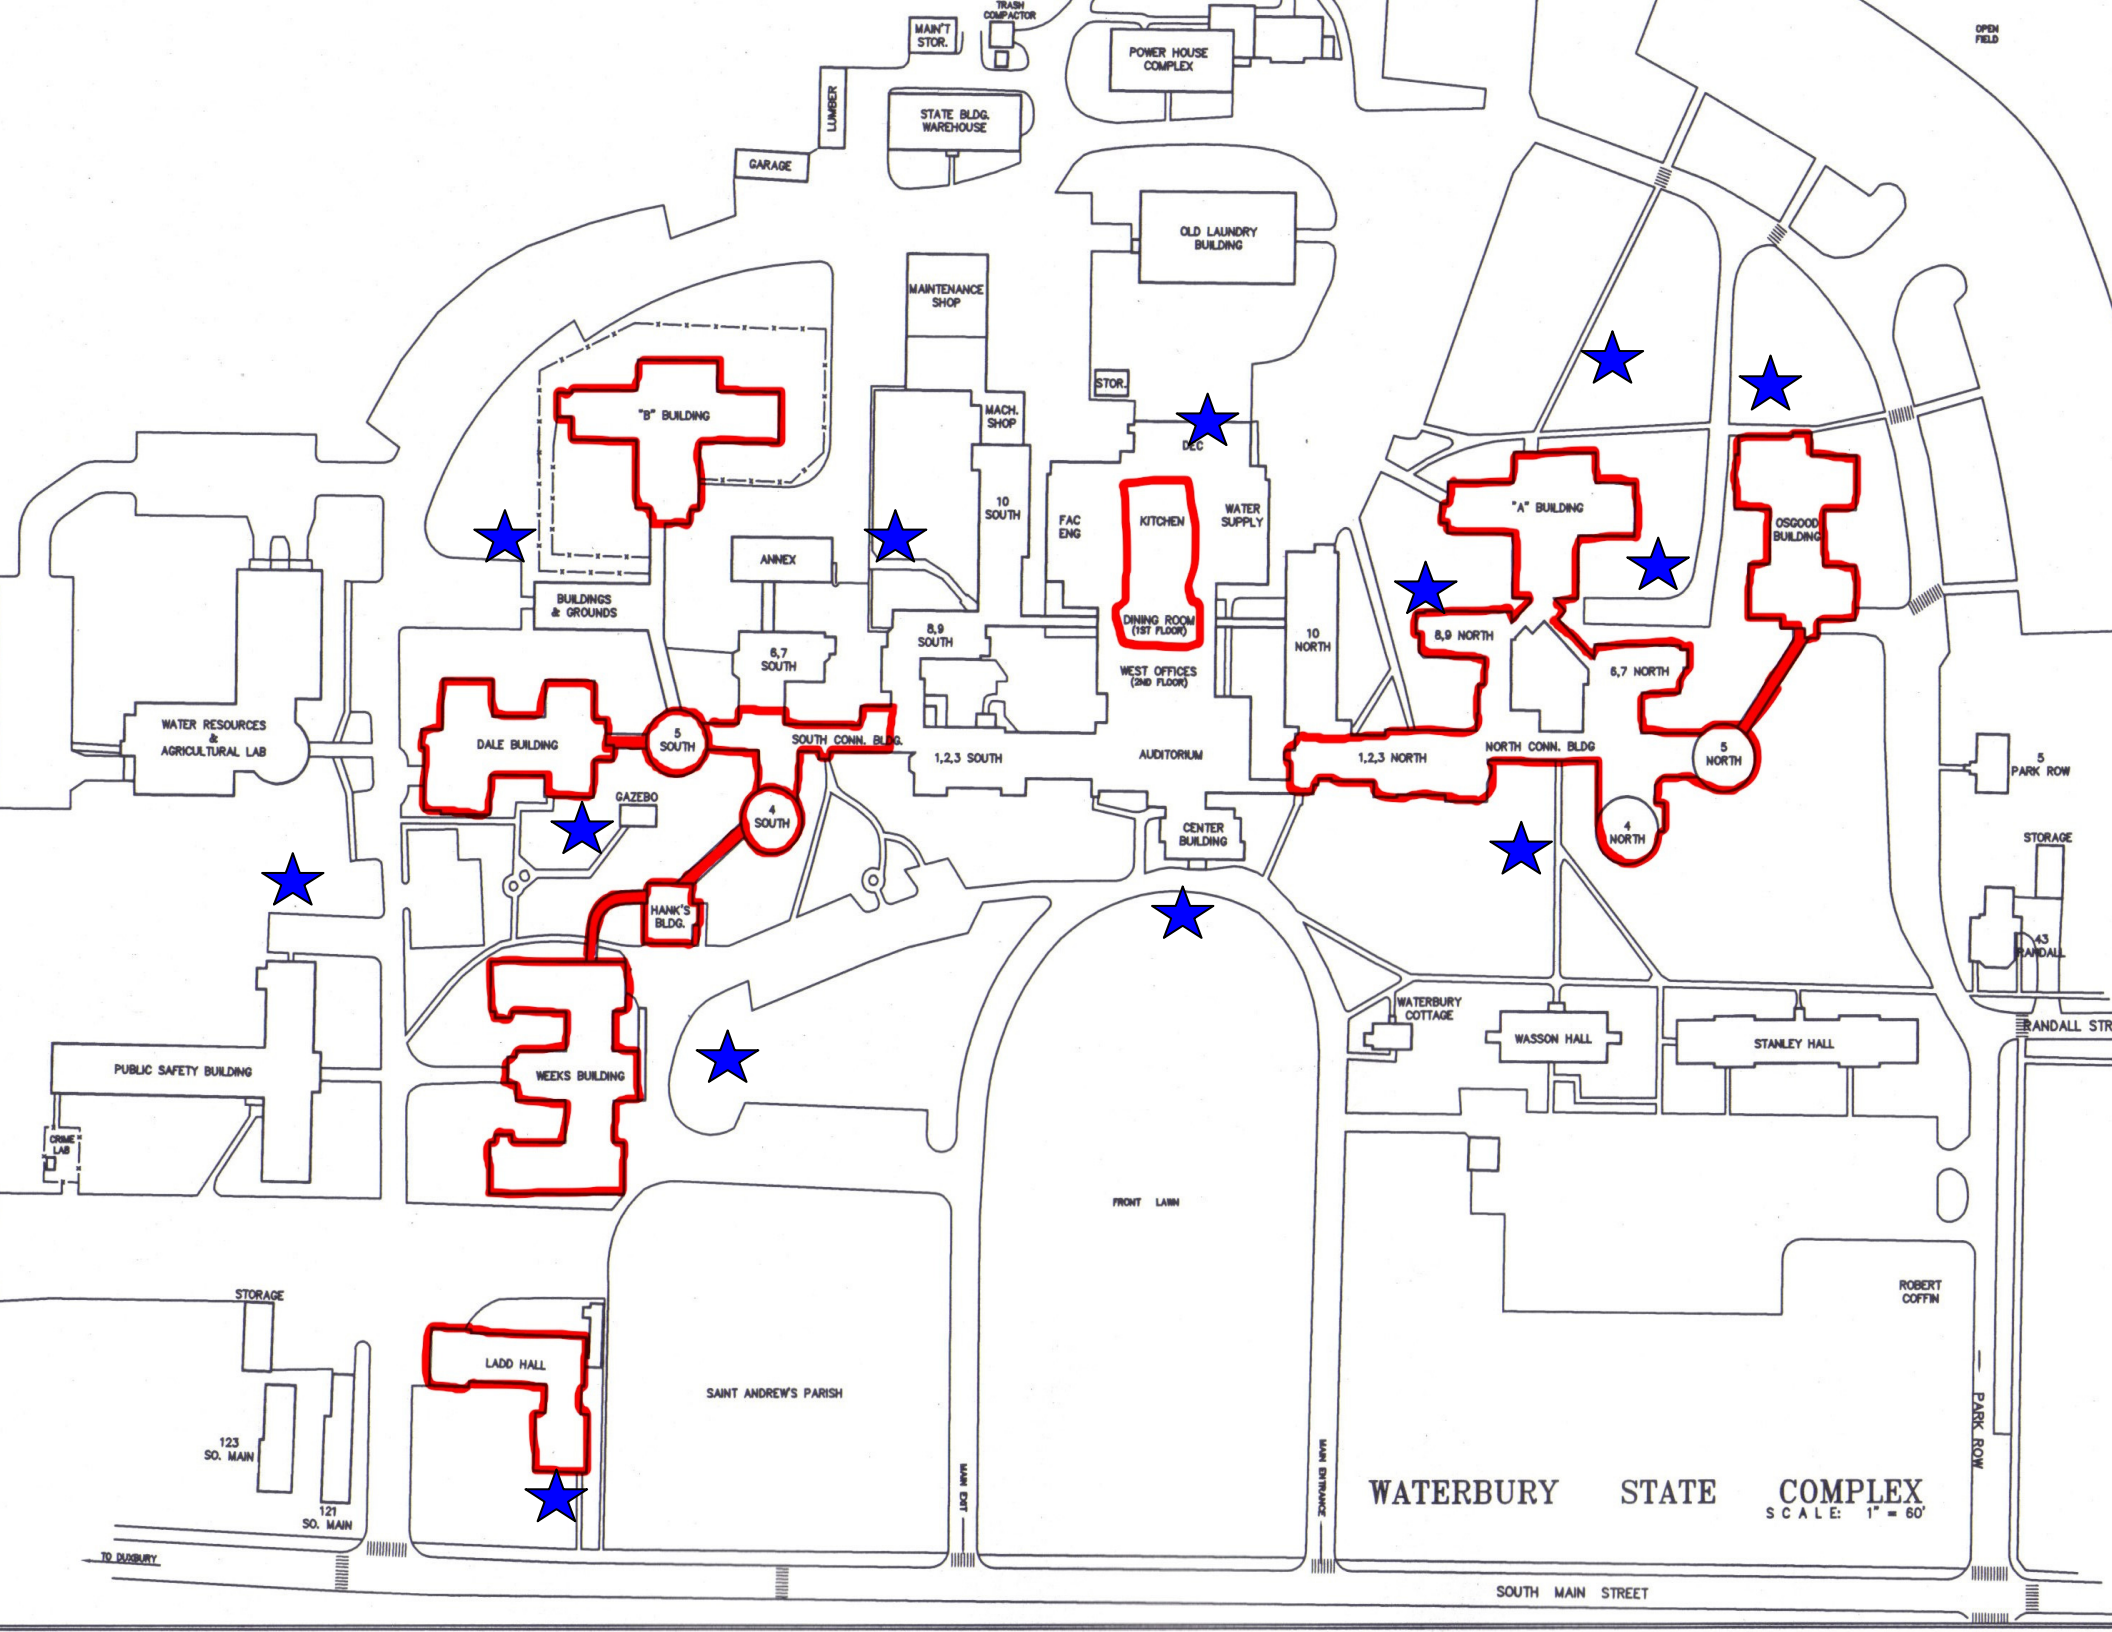
WATERBURY STATE COMPLEX
SCALE: 1" = 60'
TRASH COMPACTOR
MAIN'T STOR.
POWER HOUSE COMPLEX
OPEN FIELD
LUMBER
STATE BLDG. WAREHOUSE
GARAGE
OLD LAUNDRY BUILDING
MAINTENANCE SHOP
STOR.
"B" BUILDING
MACH. SHOP
DEC
10 SOUTH
FAC ENG
KITCHEN
WATER SUPPLY
"A" BUILDING
OSGOOD BUILDING
ANNEX
BUILDINGS & GROUNDS
DINING ROOM (1ST FLOOR)
8,9 SOUTH
10 NORTH
8,9 NORTH
6,7 NORTH
6,7 SOUTH
WEST OFFICES (2ND FLOOR)
WATER RESOURCES & AGRICULTURAL LAB
DALE BUILDING
5 SOUTH
SOUTH CONN. BLDG.
1,2,3 SOUTH
AUDITORIUM
1,2,3 NORTH
NORTH CONN. BLDG
5 NORTH
5 PARK ROW
GAZEBO
4 SOUTH
CENTER BUILDING
4 NORTH
STORAGE
HANK'S BLDG.
43 RANDALL
WATERBURY COTTAGE
WASSON HALL
STANLEY HALL
RANDALL STR
PUBLIC SAFETY BUILDING
WEEKS BUILDING
CRIME LAB
FRONT LAWN
ROBERT COFFIN
STORAGE
LADD HALL
SAINT ANDREW'S PARISH
123 SO. MAIN
121 SO. MAIN
MAIN EXIT
MAIN ENTRANCE
PARK ROW
TO DUXBURY
SOUTH MAIN STREET